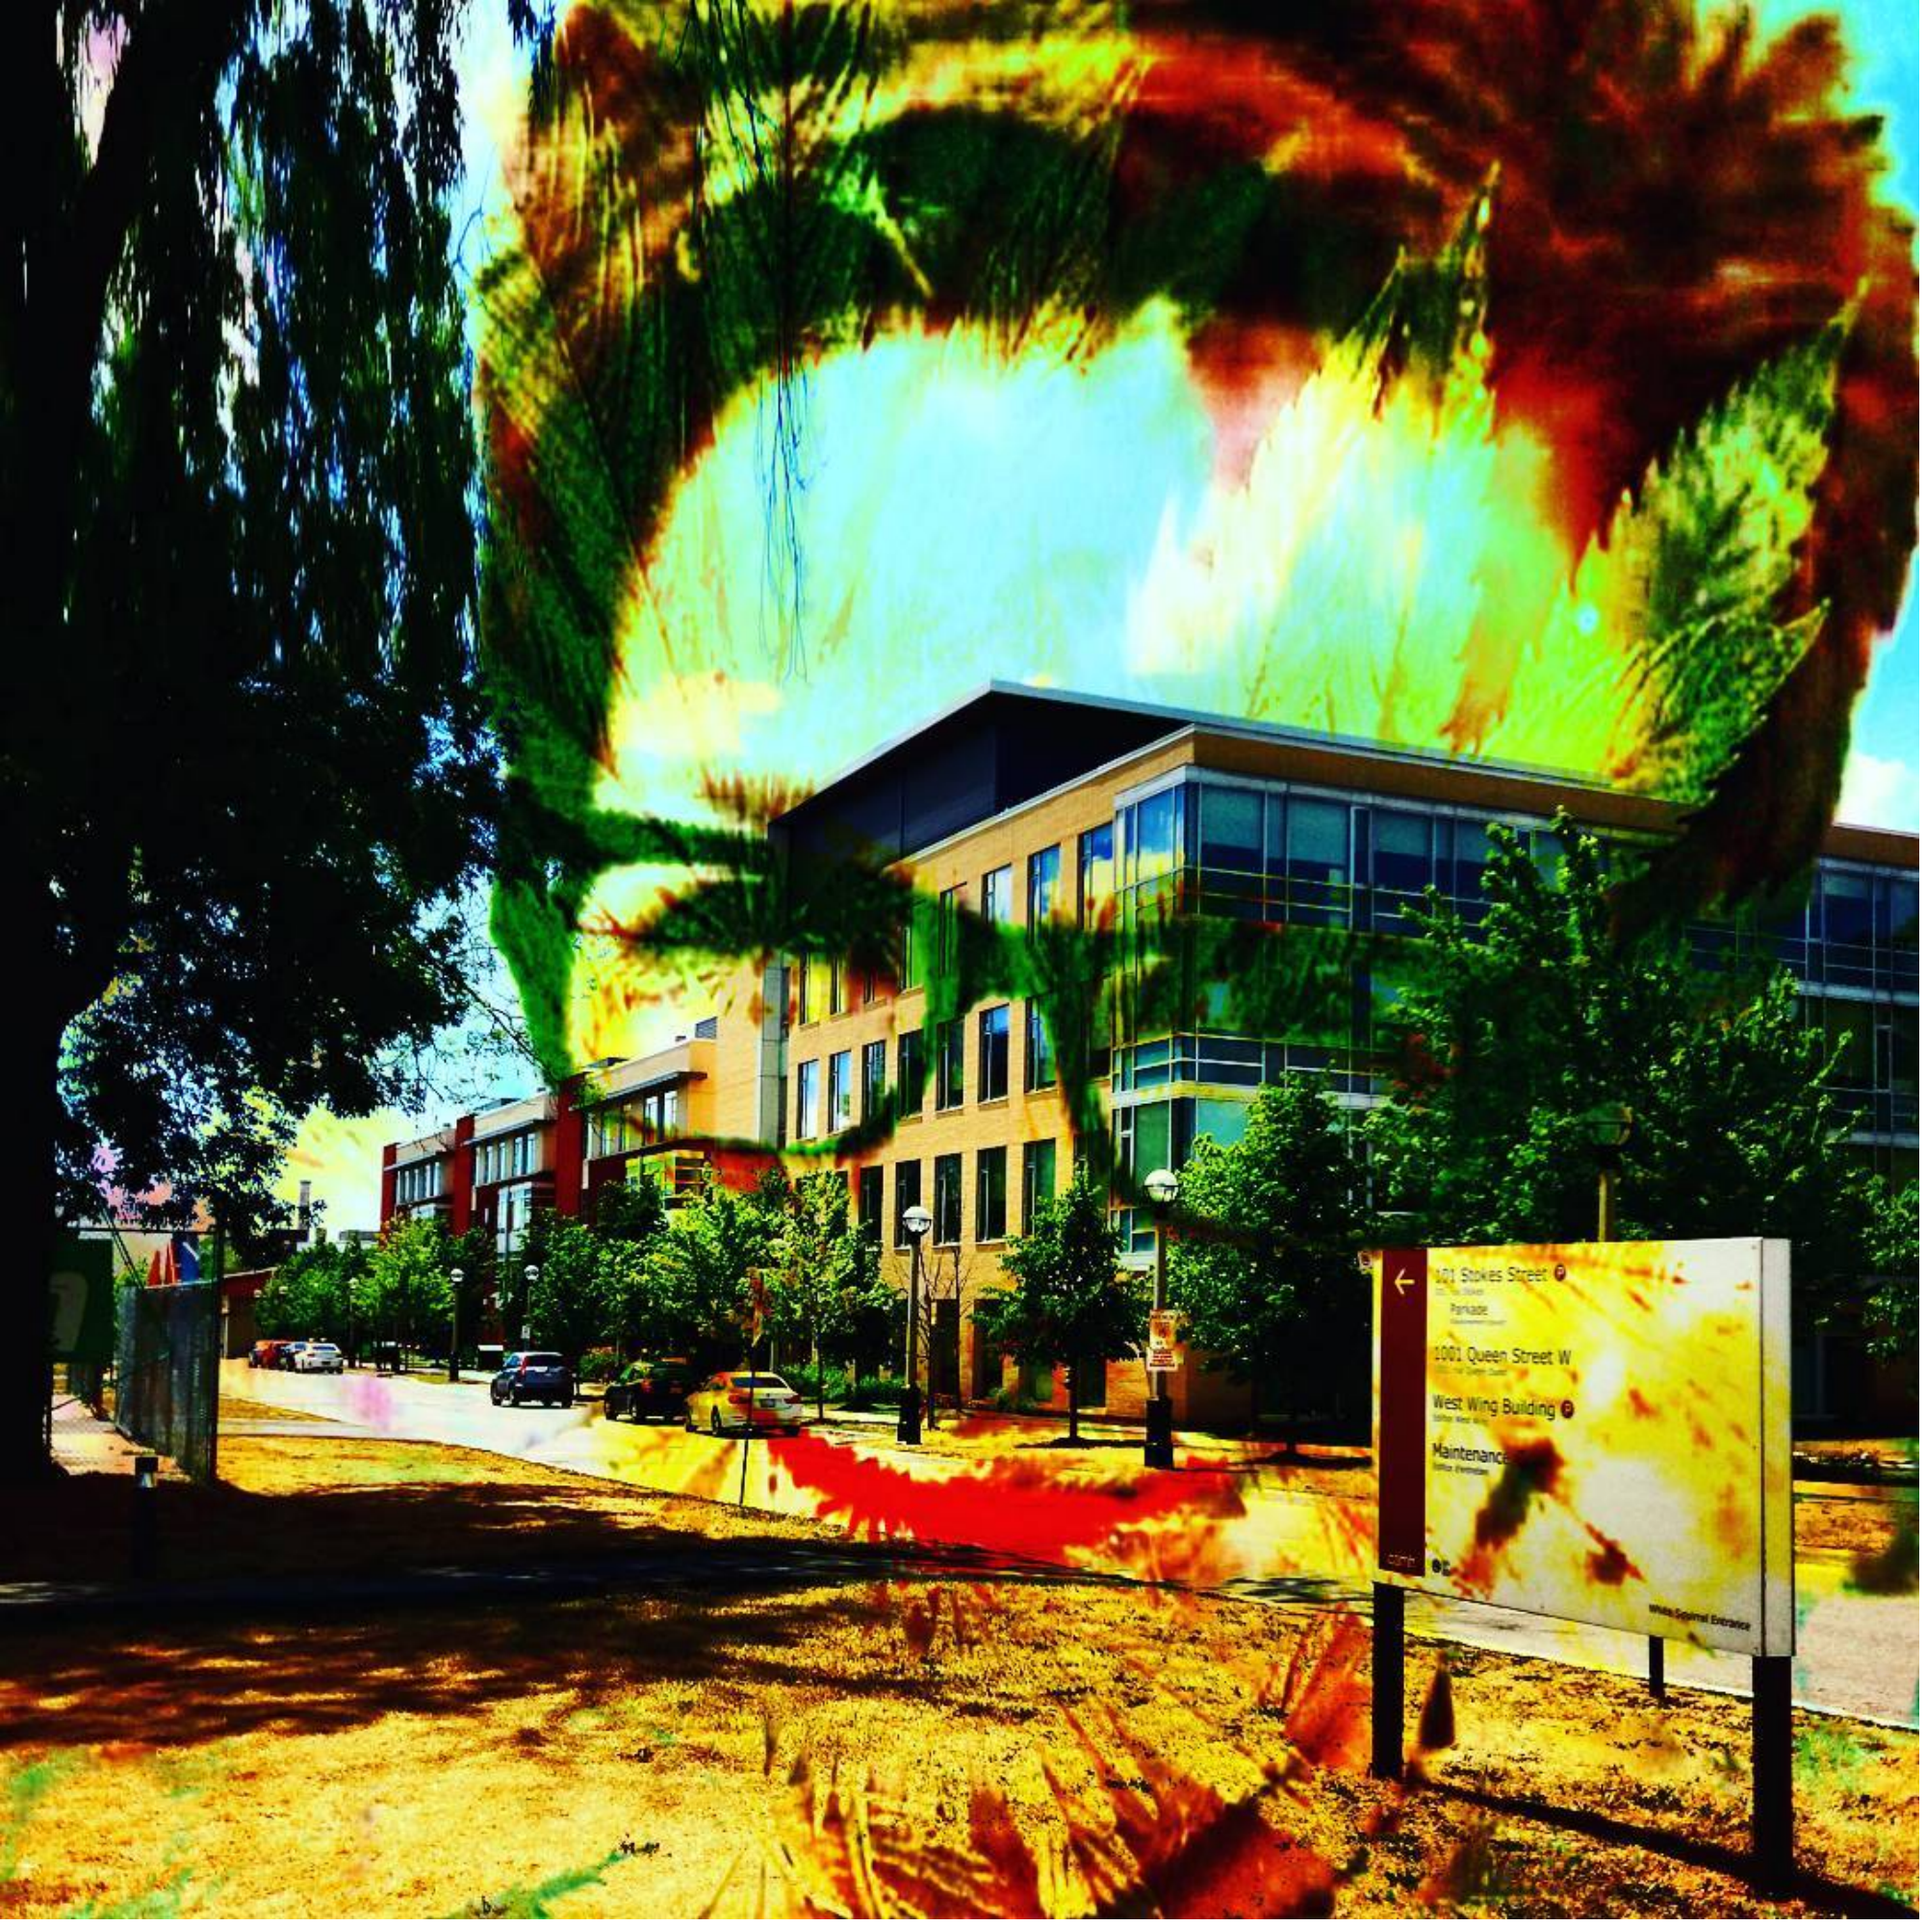
101 Stokes Street
Parkade
1001 Queen Street W
West Wing Building
Maintenance